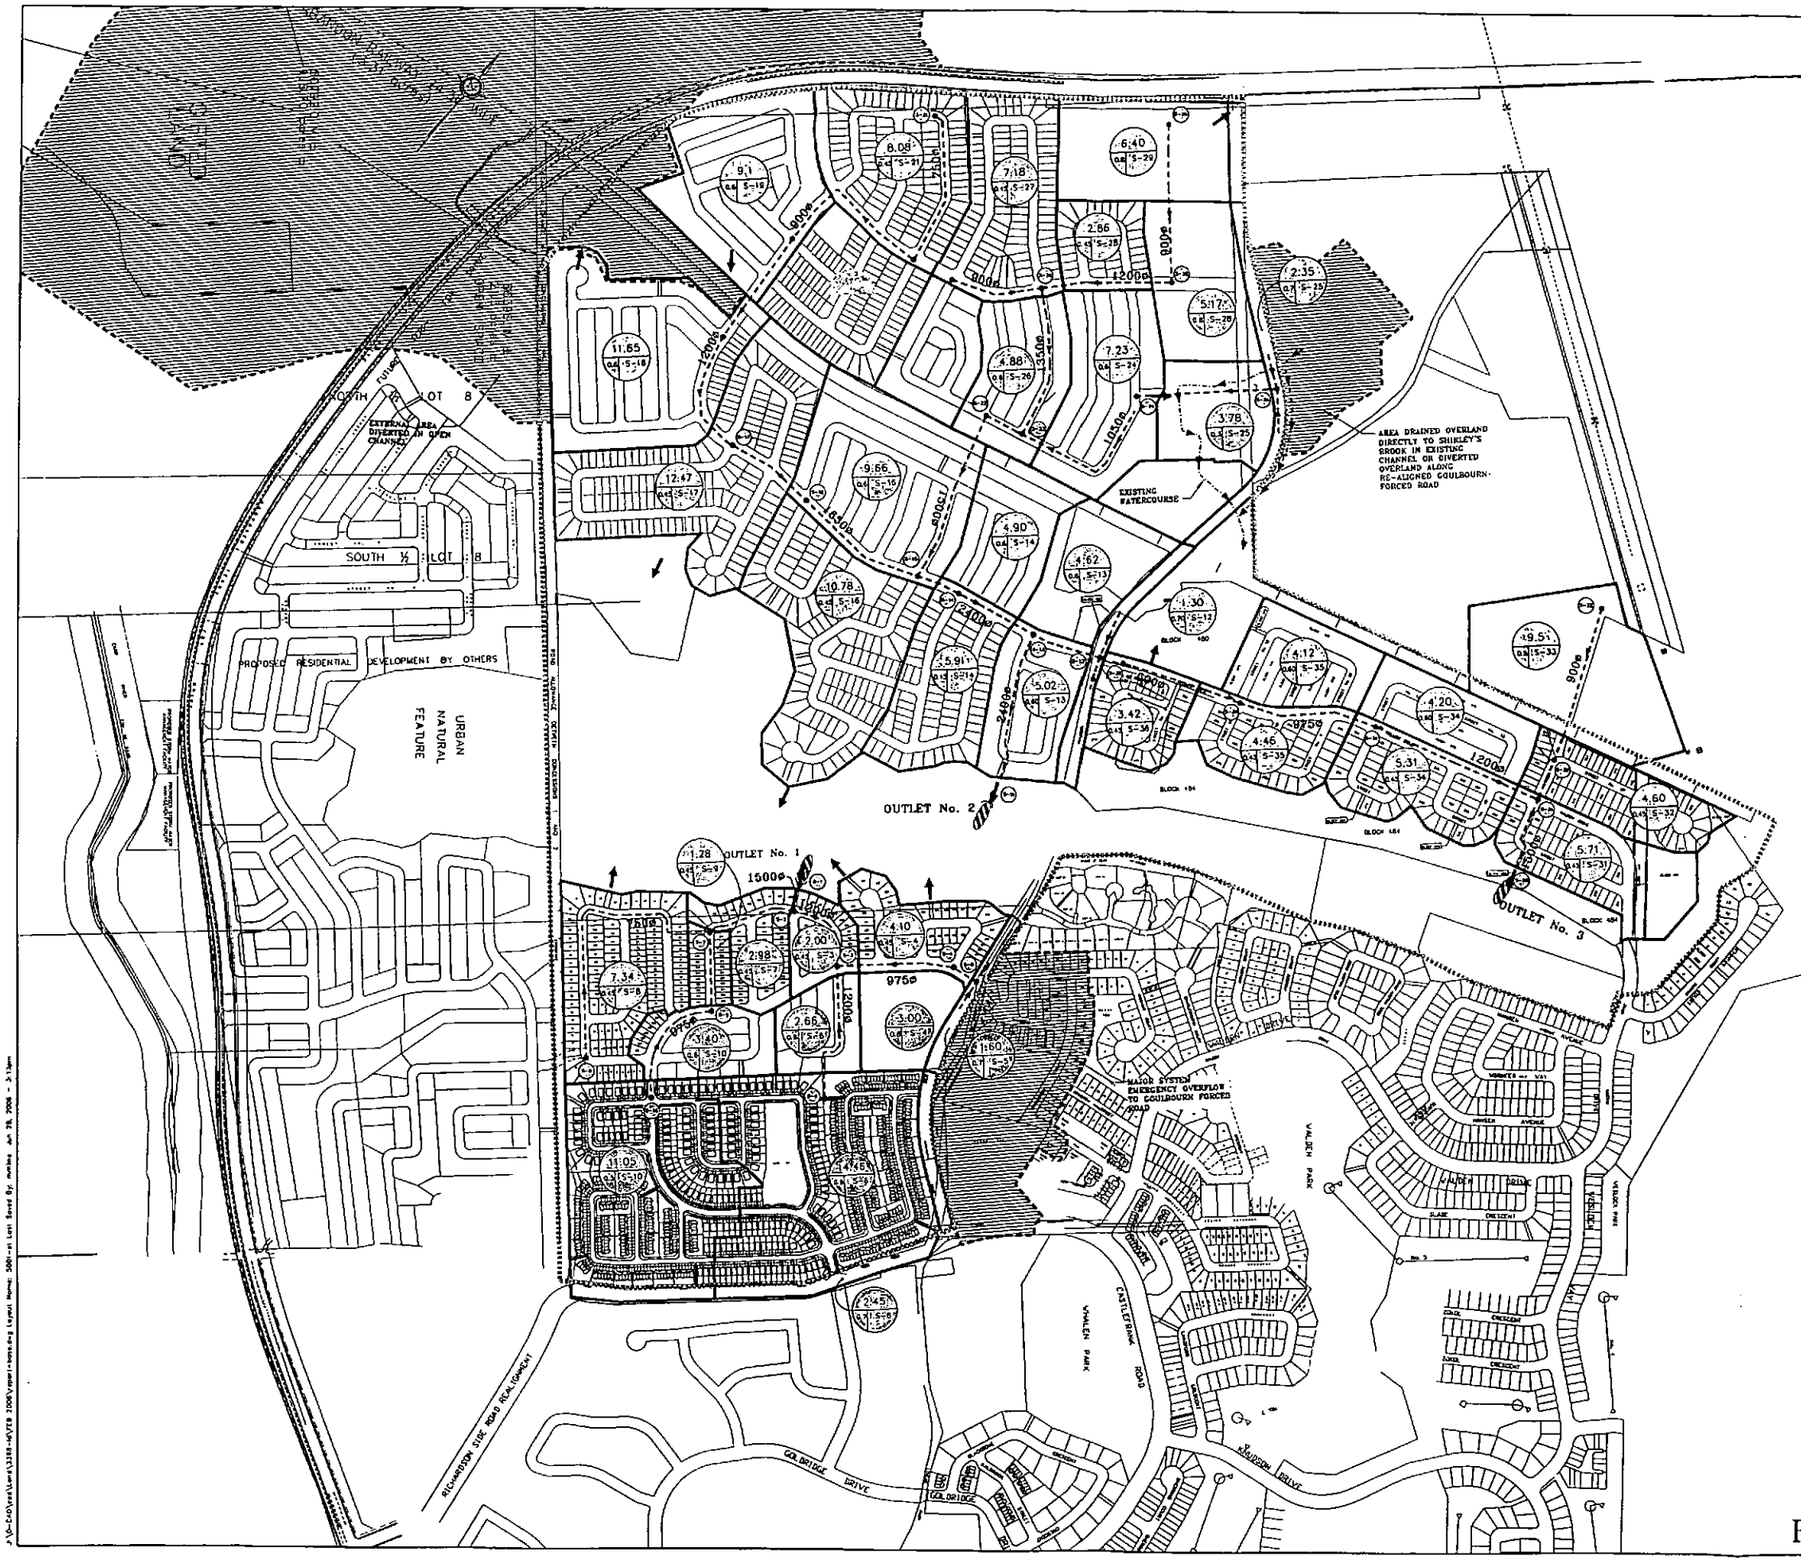

NO.	DATE	BY	REVISION
1.	02-11-20		GENERAL REVISIONS
2.	02-11-26		REVISED AS PER NEW CONCEPT PLAN
3.	03-04-08		REVISED AS PER NEW CONCEPT PLAN
4.	05-08-16		REVISED AS PER NEW CONCEPT PLAN
5	06-02-14		REVISED AS PER NEW CONCEPT PLAN
6	06-06-15		REVISED AS PER NEW CONCEPT PLAN

Legend:

- Area in hectares
- Tributary Node
- Runoff Coefficient
- Proposed Trunk Storm sewer
- Storm Coefficient Node
- Drainage Area Minor System
- Storm Headwall
- Storm Energy Dissipator
- DEVELOPMENT LIMITS

KNL DEVELOPMENTS INC.

Ottawa

CCL/IBI

KANATA LAKES NORTH
STORM DRAINAGE AREAS

SERVICEABILITY
STUDY

SCALE:	1:5000		
DRAWN:	M.M.	DATE:	SEPT '02
DESIGN:	L.E.	DATE:	SEPT '02
CHECKED:	R.W.W.	DATE:	SEPT '02

PROJECT NO.	DRAWING NO.
3433-LD	5001

FIGURE 4